FilmL.A., Inc.
1201 W. 5th Street, Suite T-800
Los Angeles, CA 90017
t: (213)977-8600 - f: (213)977-8601
www.filmla.com

Summary Information

Permit No: F00036714-A **Type of Permit:** FILMING **Release Date:** 02/15/2011

Production Company DIRECTORS BUREAU, LLC

Insured Company Name DIRECTORS BUREAU, LLC
Contact Phone No. 1 323-465-5299
Contact Phone No. 2
Fax
Address 1641 N. IVAR
LOS ANGELES, California 90028

Production Title NICORETTE

Type of Production Commercial - Standard

Producer Youree Henley

Director Michael Maguire

1st AD Craig Owens

Production Manager Marissa Mayer

FilmL.A. Coordinator Yulizza Ramirez

Location Manager Adam Butt
Primary Phone Office - 323-465-5299
Secondary Phone Office - 310-892-9466

Location Assistant na na
Primary Phone Office - 000-000-0000
Secondary Phone

Fees

Total Permit Fee $0.00

Number of Locations 1

NOT A PERMIT

FilmL.A., Inc.
1201 W. 5th Street, Suite T-800
Los Angeles, CA 90017
t: (213)977-8600 - f: (213)977-8601
www.filmla.com

Summary Information — Location

Location 1 of 1

Permit Number	F00036714-A	**Location Manager**	Adam Butt
Production Company	DIRECTORS BUREAU, LLC	Primary Phone	Office - 323-465-5299
Insured Company	DIRECTORS BUREAU, LLC	Secondary Phone	Office - 310-892-9466
Production Title	NICORETTE		

Location Address 5333 Hollywood Blvd, Los Angeles, CA, 90027

Location Type Motel

Film Dates 2/15/2011 - 2/15/2011 16:00 - 06:00

Open or Closed to the Public Open

Generic Conditions
Community Survey Required
Must Maintain 5' Clearance on Sidewalks/Walkways
No Cast and Crew parking on areas streets.
No interference with vehicular or pedestrian traffic

Please see attached documents
Hollywood btw Harvard & Serrano NS Curb - DIRECTORS BUREAU.pdf
Hollywood btw Harvard & Serrano NS Curb+1 - DIRECTORS BUREAU.pdf

Equipment on Location

Type	Quantity
5 or 10 ton trucks	3
Cast/Crew vehicles	50
Cube Trucks	5
Generator	1
Motor Homes	1
Vans	3

Personnel on Location

Type	Quantity
Cast	5
Crew	55
LA City UFSO assigned	26929

Filming Activities Equipment on sidewalk, in curb lane & across street; Exterior Dialogue; Intermittent traffic control - 2 minute standard (except 0700-0900 hrs & 1500-1900 hrs); Camera, crane/condor and equipment in lane closure;

Jurisdiction **Political:** Los Angeles City - Council District 13 **Police:** Los Angeles Police Department **Fire:** Los Angeles City

Thomas Guide **Page:** 528 **Grid:** G5

Coordinator Note RIDER A UPDATES PRODUCTION NAMES

Parking

Base Camp
Location Type : Location

Crew Parking
Location Type : Location

NOT A PERMIT

Permit #F000367 14-A

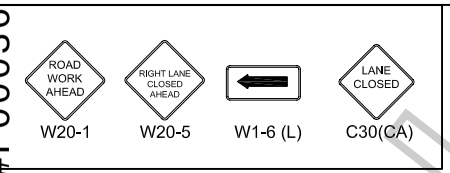

ALL TRAFFIC CONTROL WILL BE INSTALLED AND CONFORM TO THE MUTCD AND WATCH MINIMUM REQUIREMENTS

FILM L.A.:
YULIZZA RAMIREZ

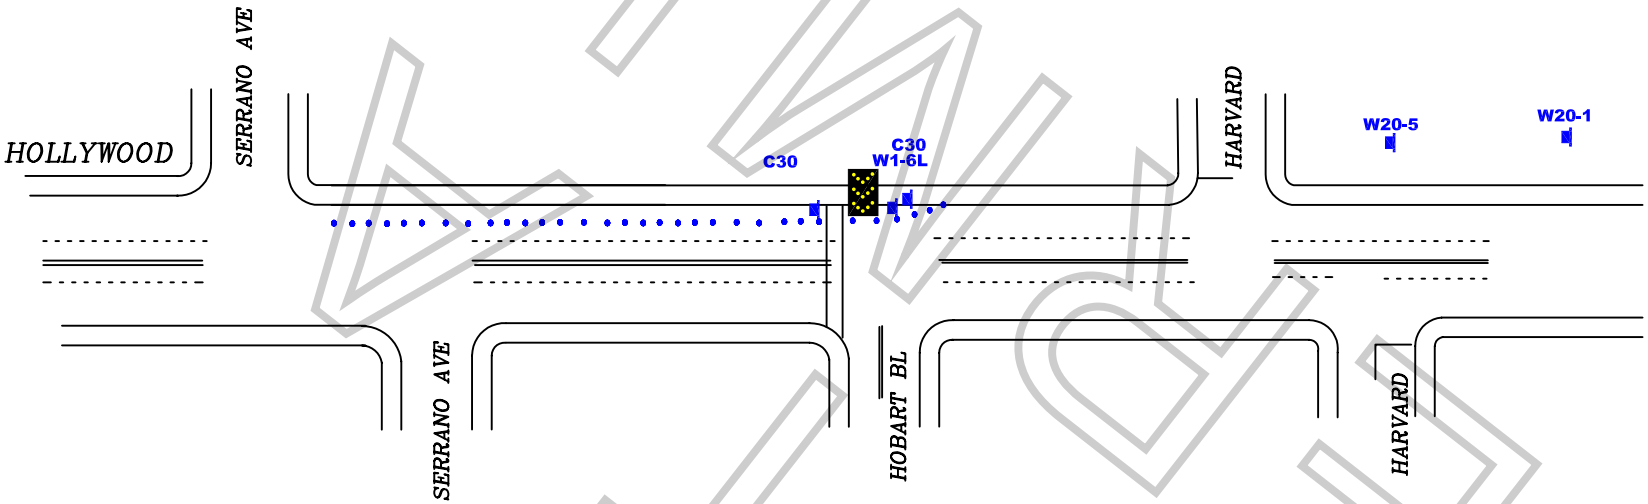

WORK ZONE TRAFFIC CONTROL PLAN GENERAL NOTES

1. **DATE/TIME: 2-15-11 FROM 17:00 HOURS TO 06:00 HOURS.**
2. ALL SIGNING, STRIPING, AND TRAFFIC CONTROL DEVICES SHALL CONFORM TO THE (CURRENT) STATE OF CALIFORNIA DEPARTMENT OF TRANSPORTATION (CALTRANS), STANDARD PLANS AND STANDARD SPECIFICATIONS, CALIFORNIA MUTCD, AND ANY ADDENDUMS THERETO, AND AS SHOWN ON THESE PLANS, SYMBOLS AND ABBREVIATIONS USED ARE SHOWN ON CALTRANS STANDARD PLANS A10A&B, A20A-D, AND A24A-E.
3. THERE WILL BE NO INTERFERENCE WITH TRAFFIC SIGNALS OR CROSSWALKS.
4. CONES WILL BE 28" MINIMUM HEIGHT AND HAVE REFLECTORIZED SLEEVES FOR NIGHT WORK.
5. POLICE WILL DIRECT TRAFFIC IF NECESSARY.

JCL BARRICADE COMPANY.
2334 E. EIGHTH ST., CA 90021
*Ph: (213) 622-9775 * Fax: (213) 622-9790*
CA Lic # 805357
TRAFFIC PLAN DRAWN BY:
E. RAMIREZ
Traffic control plan is drawn per MUTCD & 2009 Work Area Traffic Control Handbook

TRAFFIC CONTROL FOR:
DIRECTORS BUREAU

PROJECT LOCATION:
HOLLYWOOD BLVD
CURB LANE
FROM SERRANO TO HOBART
CITY OF LOS ANGELES, CA

LOCATION CONTACT:
DENISE WHEELER
OFFICE# 818.347.9929

REV#	DATE	REVISION DESCRIPTION

FILMLA

Permit #F000367 14-A

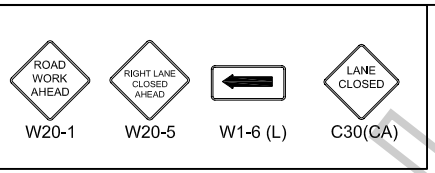

ALL TRAFFIC CONTROL WILL BE INSTALLED AND CONFORM TO THE MUTCD AND WATCH MINIMUM REQUIREMENTS

FILM L.A.:
YULIZZA RAMIREZ

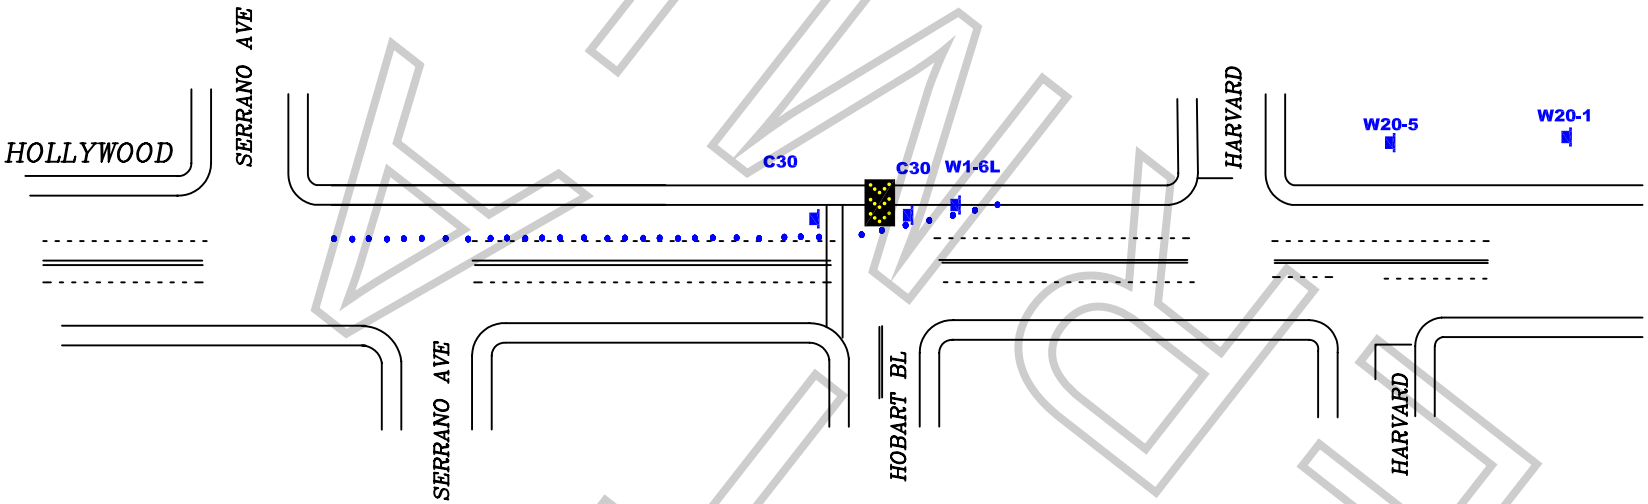

WORK ZONE TRAFFIC CONTROL PLAN GENERAL NOTES

1. **DATE/TIME: 2-15-11 FROM 19:00 HOURS TO 06:00 HOURS.**
2. ALL SIGNING, STRIPING, AND TRAFFIC CONTROL DEVICES SHALL CONFORM TO THE (CURRENT) STATE OF CALIFORNIA DEPARTMENT OF TRANSPORTATION (CALTRANS), STANDARD PLANS AND STANDARD SPECIFICATIONS, CALIFORNIA MUTCD, AND ANY ADDENDUMS THERETO, AND AS SHOWN ON THESE PLANS, SYMBOLS AND ABBREVIATIONS USED ARE SHOWN ON CALTRANS STANDARD PLANS A10A&B, A20A-D, AND A24A-E.
3. THERE WILL BE NO INTERFERENCE WITH TRAFFIC SIGNALS OR CROSSWALKS.
4. CONES WILL BE 28" MINIMUM HEIGHT AND HAVE REFLECTORIZED SLEEVES FOR NIGHT WORK.
5. POLICE WILL DIRECT TRAFFIC IF NECESSARY.

JCL BARRICADE COMPANY.
2334 E. EIGHTH ST., CA 90021
*Ph: (213) 622-9775 * Fax: (213) 622-9790*
CA Lic # 805357
TRAFFIC PLAN DRAWN BY:
E. RAMIREZ
Traffic control plan is drawn per MUTCD & 2009 Work Area Traffic Control Handbook

TRAFFIC CONTROL FOR:
DIRECTORS BUREAU

PROJECT LOCATION:
HOLLYWOOD BLVD
CURB AND ADJACENT LANE
FROM SERRANO TO HOBART
CITY OF LOS ANGELES, CA

LOCATION CONTACT:
DENISE WHEELER
OFFICE# 818.347.9929

REV#	DATE	REVISION DESCRIPTION

FILMLA